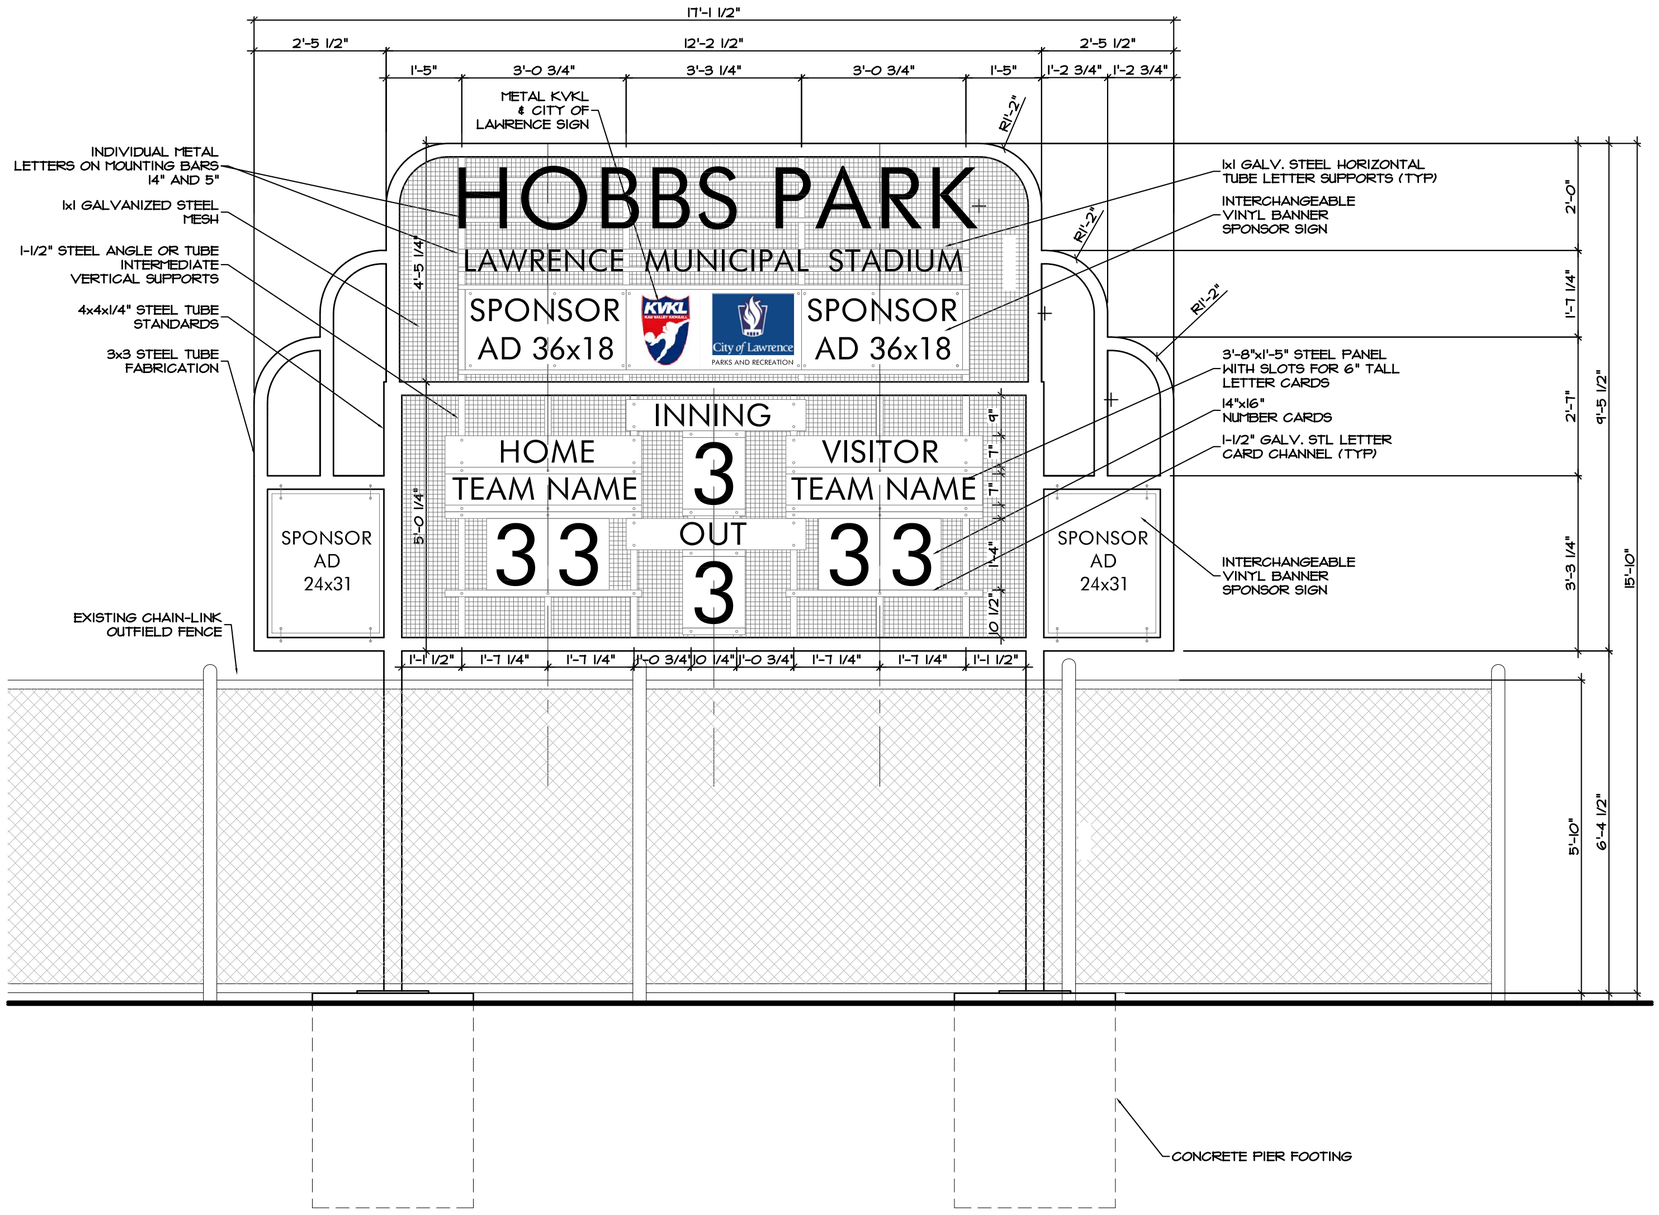

1 ELEVATION
1/2" = 1'-0"

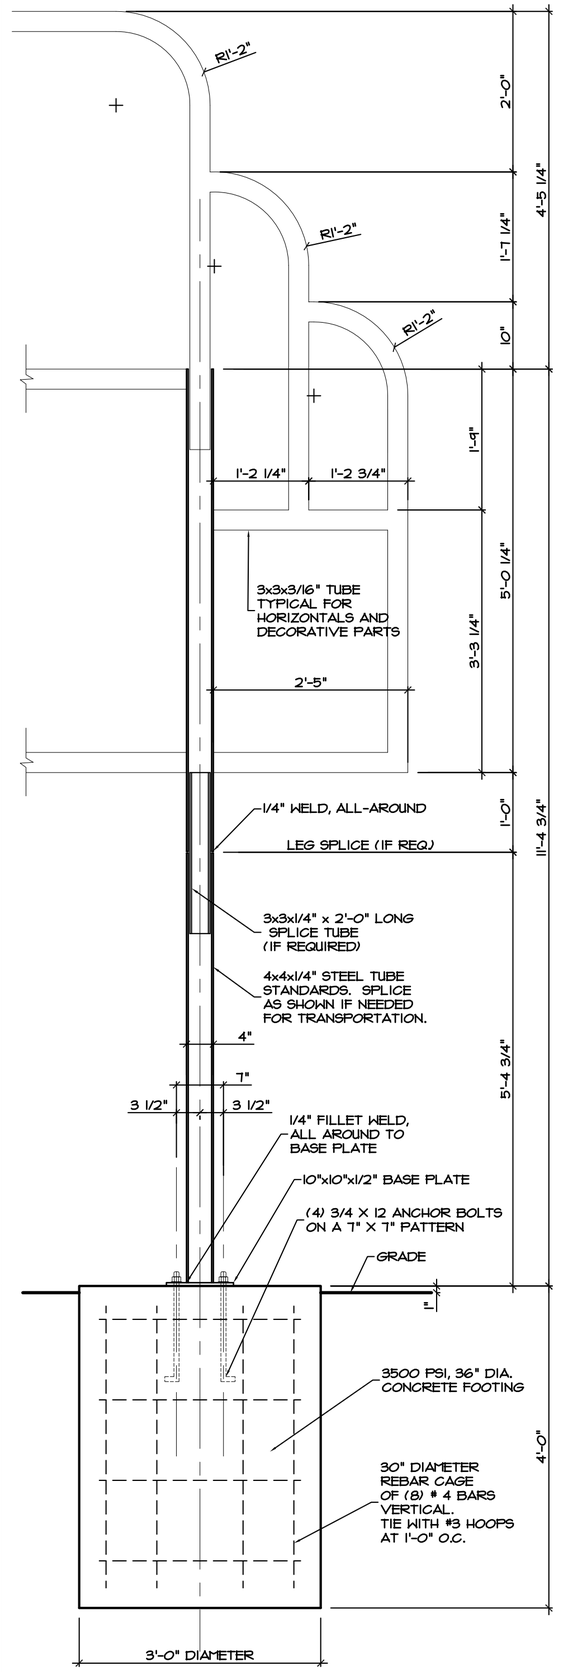

2 SECTION
3/4" = 1'-0"

MUNICIPAL STADIUM SCOREBOARD

HOBBS PARK
LAWRENCE, STATE

Hernly
ASSOCIATES

920 Massachusetts
Lawrence, Kansas
66044
785 - 749 - 5806
FAX 785 - 749 - 1515

DRAWINGS

Date: 07/05/2012
Drawn by : MYERS
Checked by :
Revisions :

A1.0