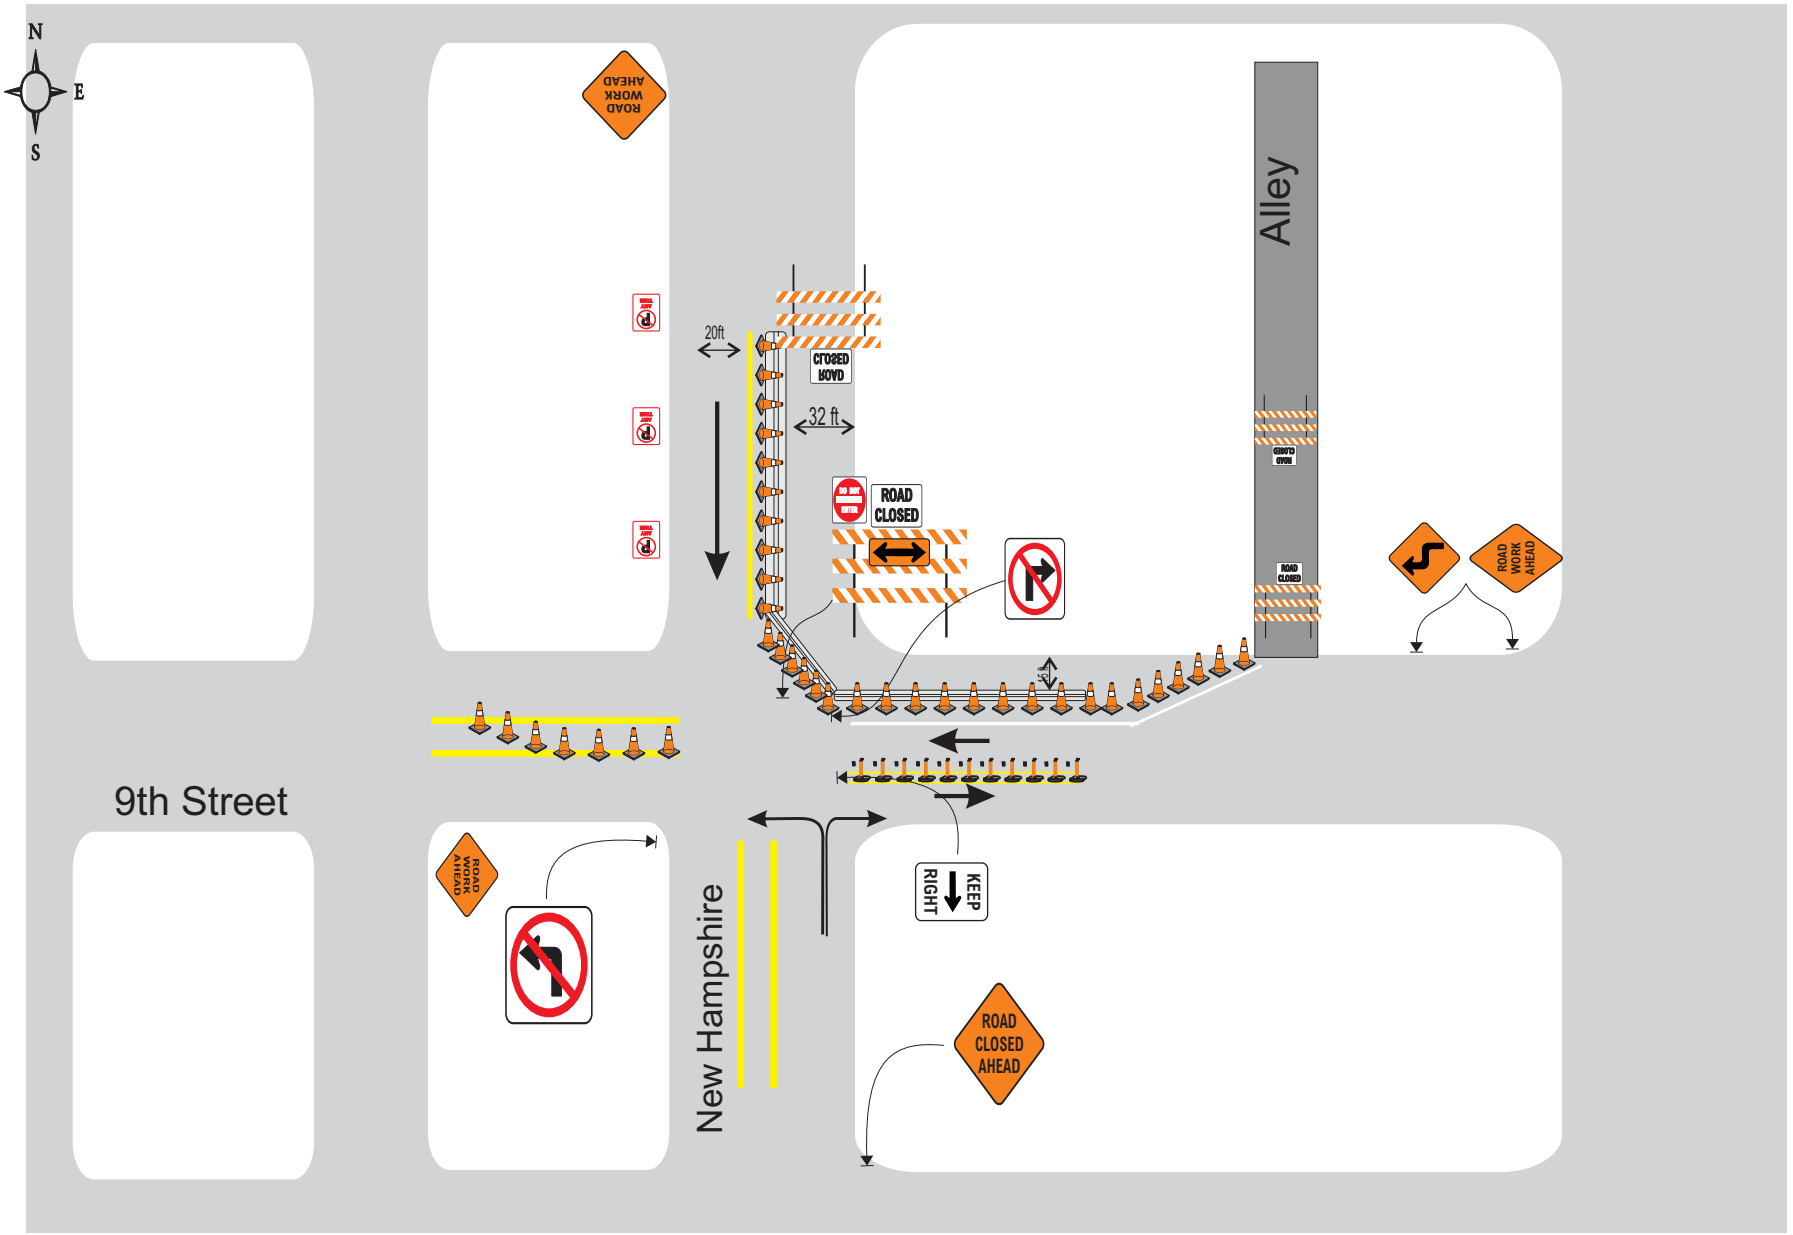

Owner		
Project Name		Project Number
Prime Contractor		Traffic Control Contractor
Phone	Sheet Number	Date
Prepared By		