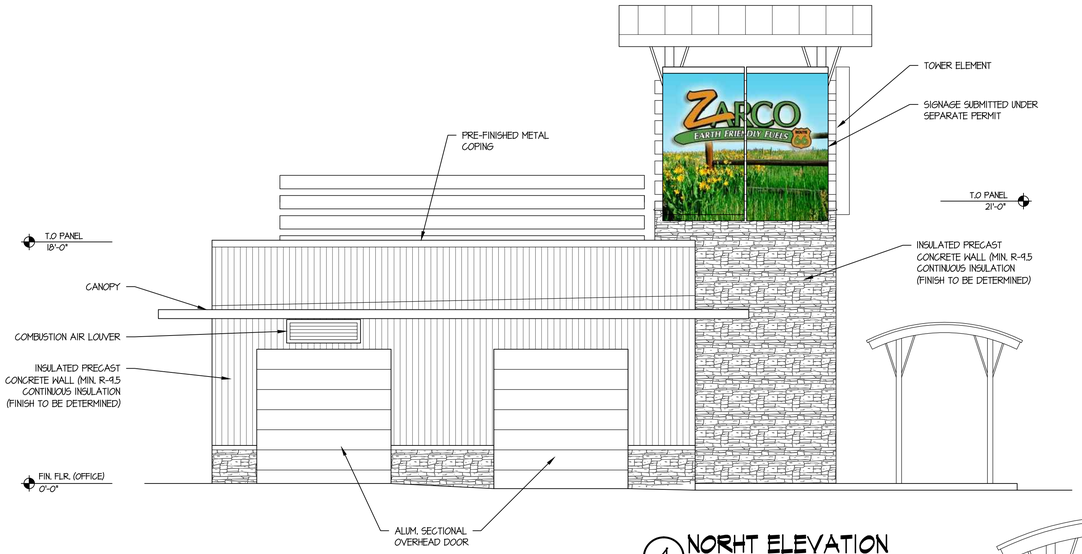

4 NORHT ELEVATION
SCALE: 3/16" = 1'- 0"

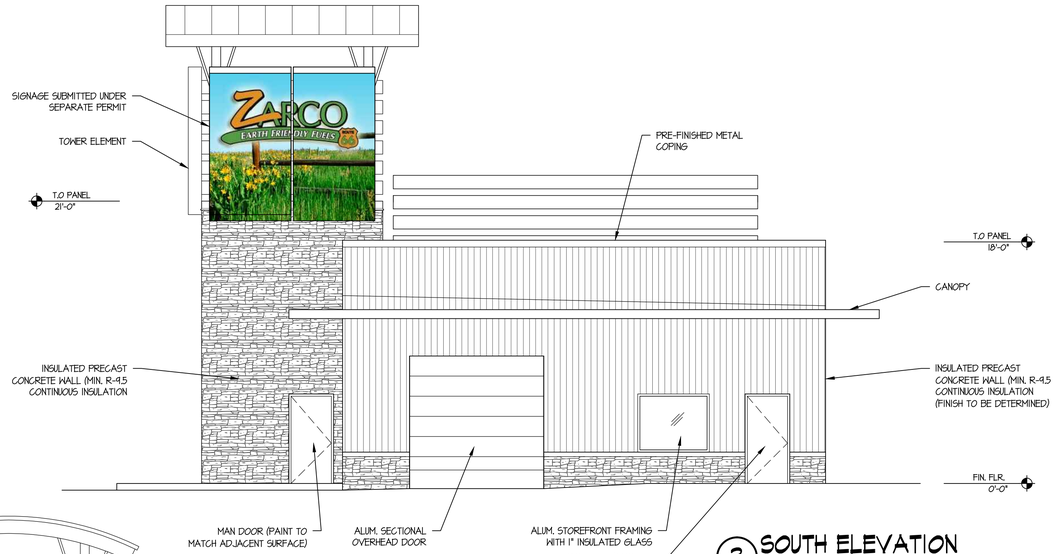

3 SOUTH ELEVATION
SCALE: 3/16" = 1'- 0"

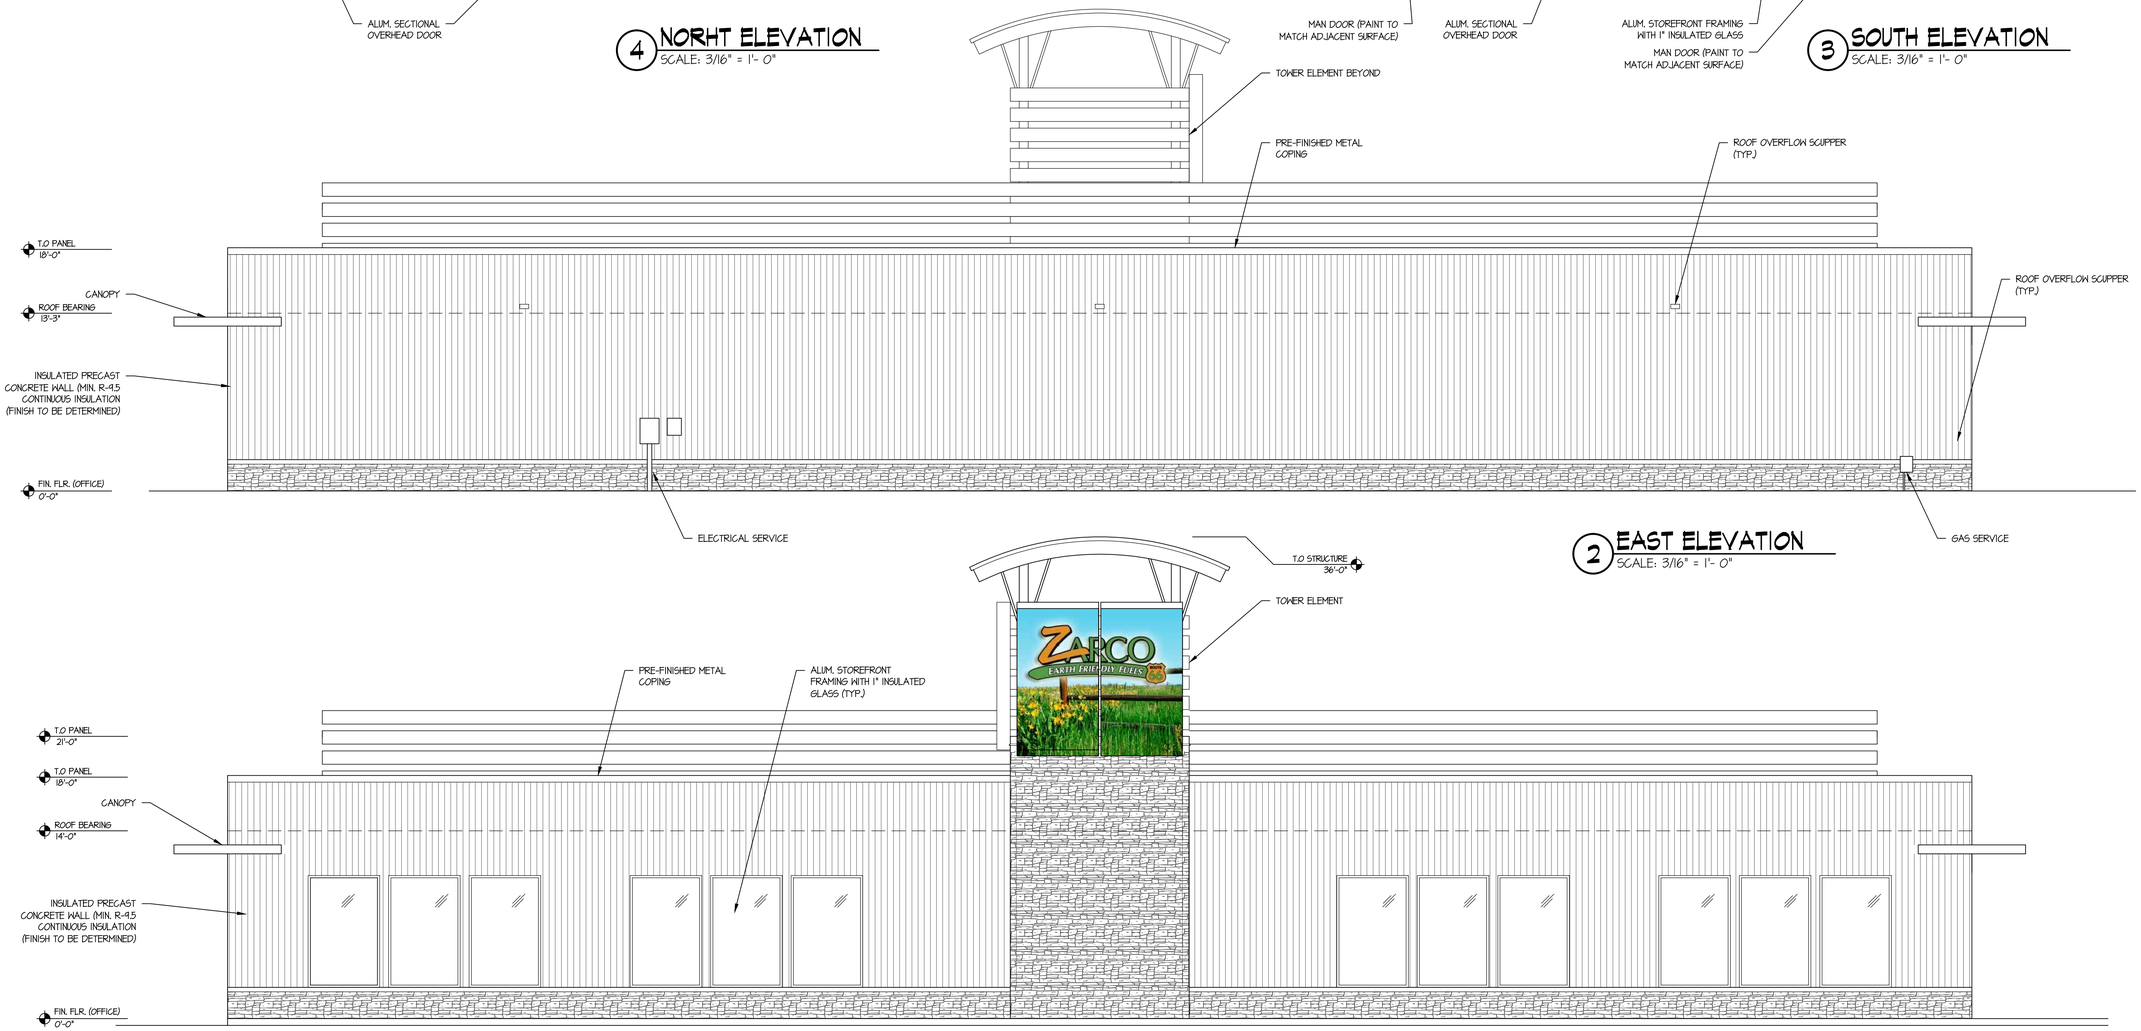

2 EAST ELEVATION
SCALE: 3/16" = 1'- 0"

1 WEST ELEVATION
SCALE: 3/16" = 1'- 0"

paulwerner ARCHITECTS
123 W. 8th STREET
SUITE B2
LAWRENCE, KS 66044
OFFICE: 785.832.0804
FAX: 785.832.0890

© PAUL WERNER ARCHITECTS, L.L.C. THIS DRAWING IS COPYRIGHTED WORK BY PAUL WERNER ARCHITECTS L.L.C. THIS DRAWING MAY NOT BE PHOTOGRAPHED, TRACED OR COPIED IN ANY MANNER WITHOUT THE WRITTEN PERMISSION OF PAUL WERNER ARCHITECTS L.L.C.

ZARCO CAR WASH
9TH STREET AND IOWA STREET
LAWRENCE, KS 66046

PROJECT # 215-480
SEPTEMBER 19, 2015

RELEASE:	DATE:
1.0	09.21.15

A-300