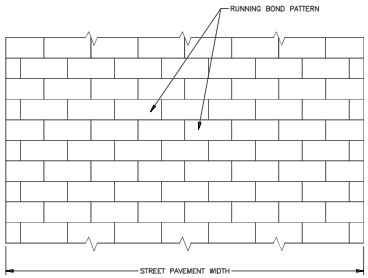

BRICK STREET PATTERN LAYOUT

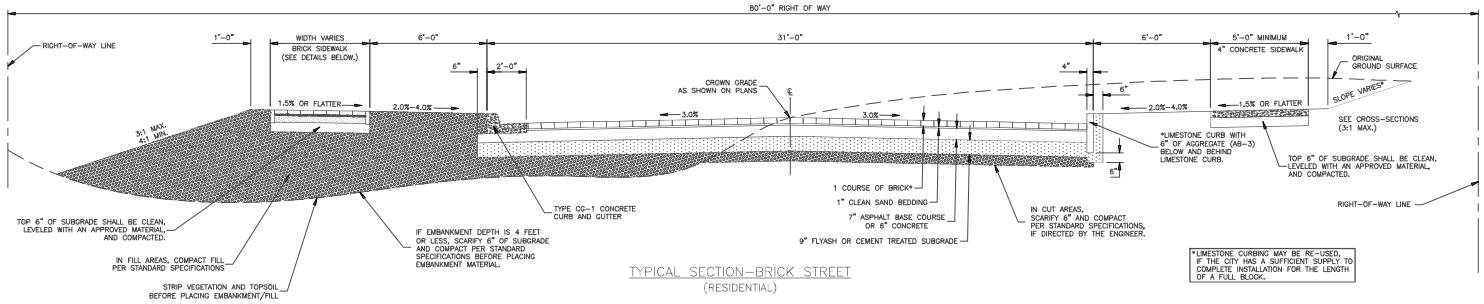

TYPICAL SECTION-BRICK STREET
(RESIDENTIAL)

BRICK STREET DETAILS

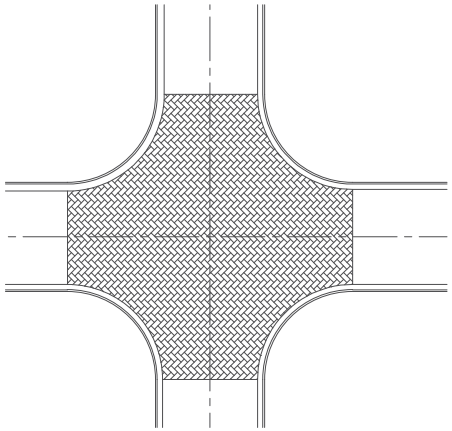

*HERRINGBONE PATTERN
FOR BRICK STREET INTERSECTIONS
(*BRICKS ARE NOT TO SCALE)

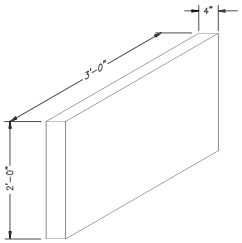

TYPICAL LIMESTONE CURB

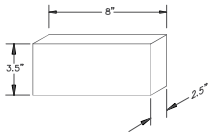

TYPICAL BRICK PAVER

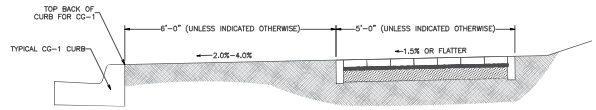

BRICK SIDEWALK TYPICAL SECTION

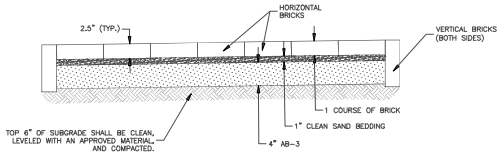

BRICK SIDEWALK ON AB-3
AND COMPACTED SUBGRADE

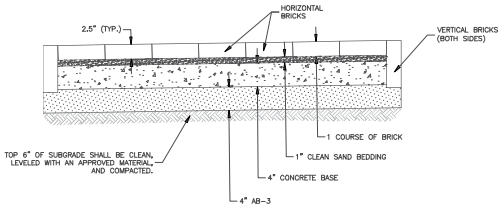

BRICK SIDEWALK ON 4" CONCRETE BASE
THROUGH DRIVEWAYS

NOTE: RECONSTRUCTED BRICK SIDEWALK SHALL BE INSTALLED IN PRE-EXISTING PATTERN.

BRICK SIDEWALK DETAILS

2024 EDITION

SHEET _____ OF _____

DATE	BY	REVISION
06-11-24	LJM	NEW DETAIL

Lawrence KANSAS

STANDARD DETAILS FOR
BRICK STREETS AND SIDEWALKS

DAVID P. CRONIN
CITY ENGINEER

CRAIG S. OWENS
CITY MANAGER