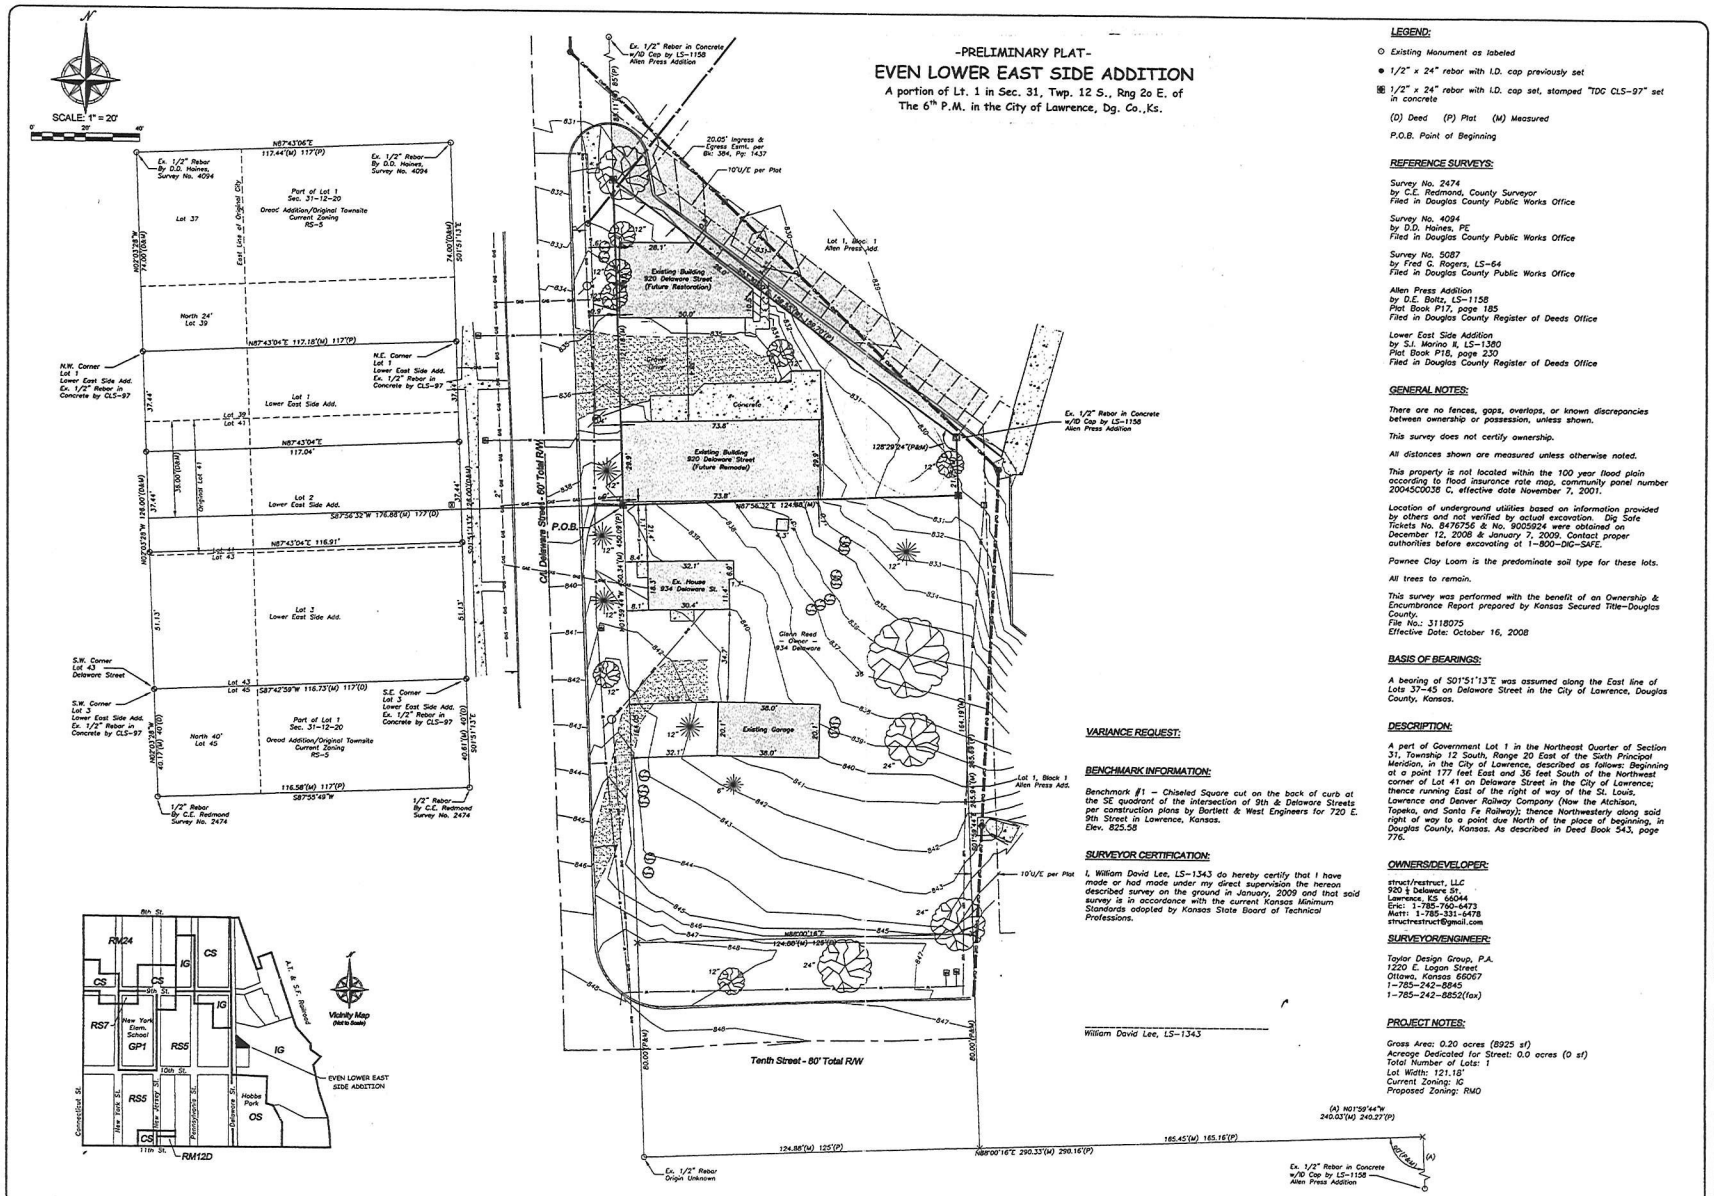

NO.	DATE	REVISIONS	BY

-PRELIMINARY PLAT-
EVEN LOWER EAST SIDE ADDITION
A portion of Lt. 1 in Sec. 31, Twp. 12 S., Rng 20 E. of The 6th P.M. in the City of Lawrence, Dg. Co.,Ks.

Taylor Design Group, P.A.
Surveyors • Engineers
1220 East Logan • Ottawa, KS 66067
785-242-8845 • Fax: 785-242-8852

DRAWN:	MDL
DESIGNED:	NA
CHECKED:	TBB
DATE:	01/19/09
PROJECT:	17308
SHEET NO.	1 OF 1 SHEET

S:\Projects\17308\dwg\17308-Base.dwg, 2/4/2009 1:13:37 PM